




SOUTH ELEVATION

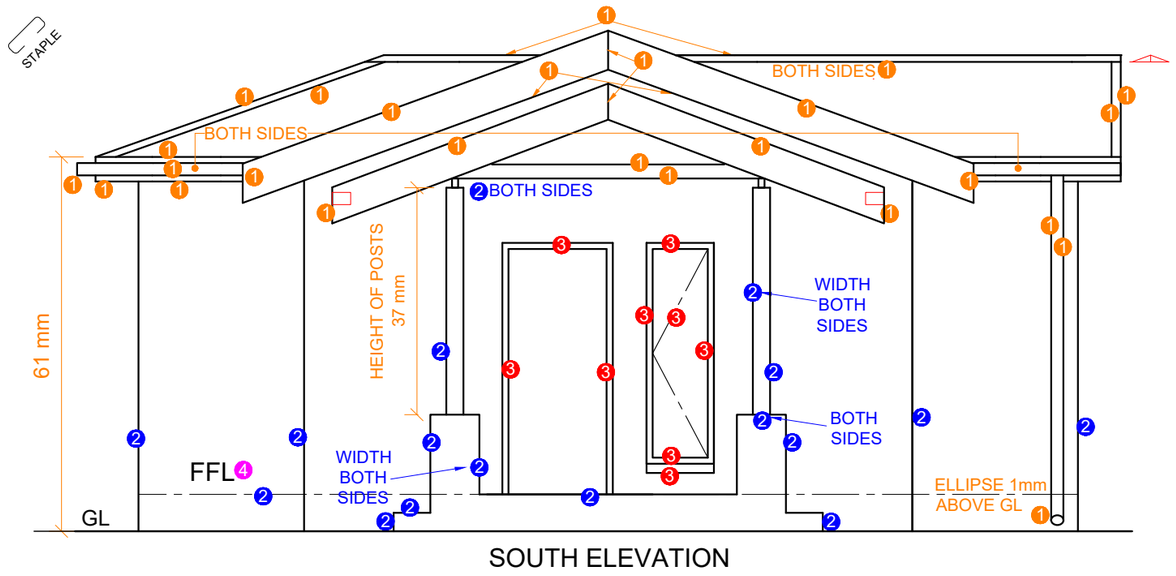

DETAIL OF MARK ALLOCATION FOR A DOOR
(1 x 3 doors = 3)


DETAIL OF MARK ALLOCATION FOR WINDOWS A, B AND C
(2 x 3 windows = 6)

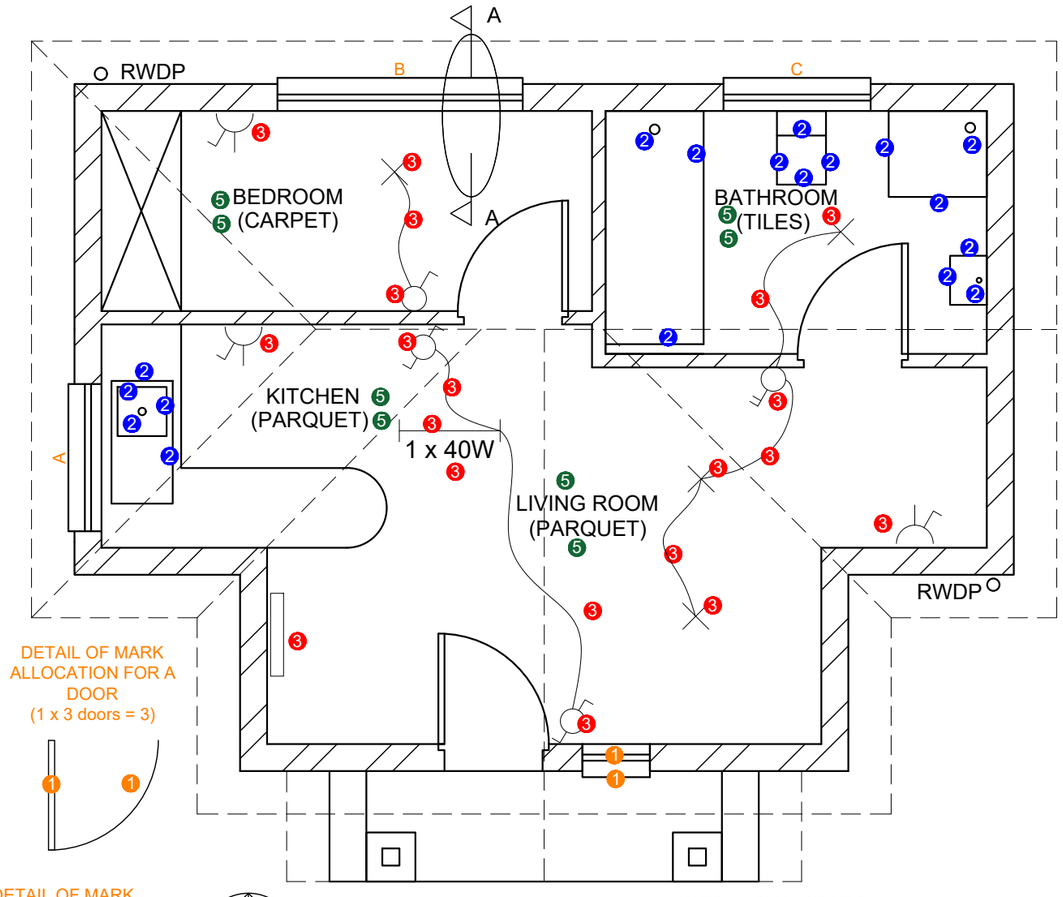

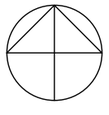

FLOOR PLAN
SCALE 1 : 50

4.HATCHING ALLOCATION	
SANS COMPLIANT (TYPE)	1
HATCHING CORRECTLY APPLIED	2
TOTAL	3

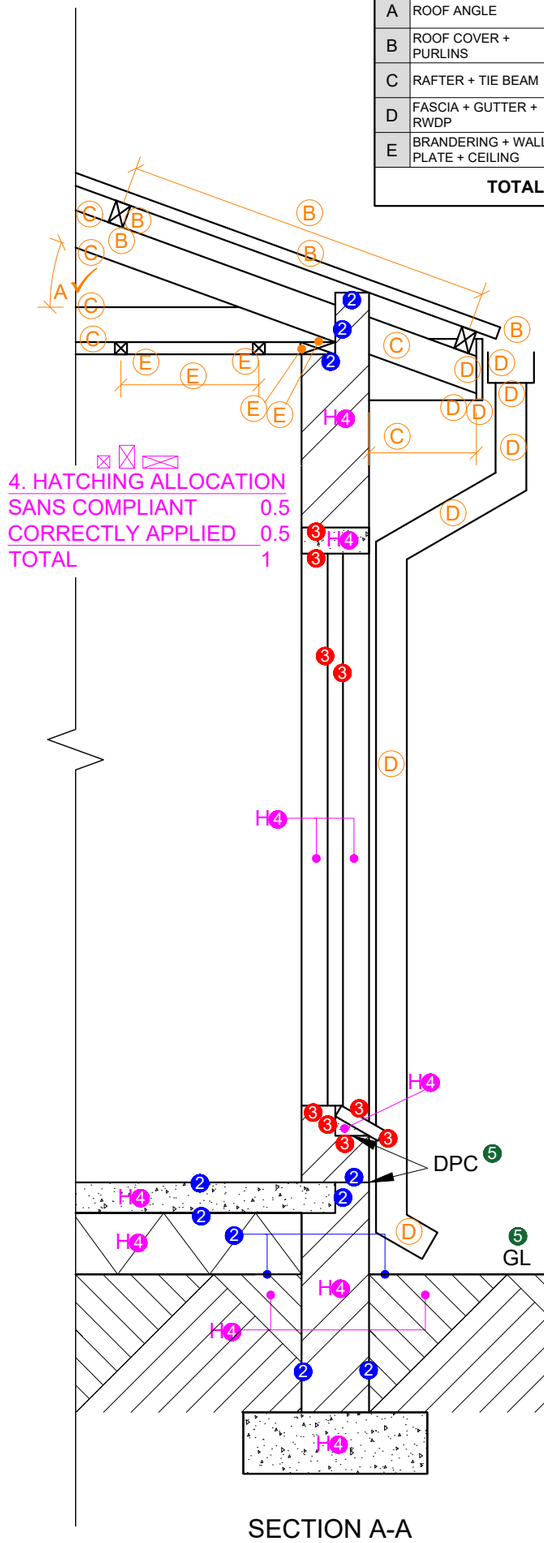

SECTION A-A
SCALE 1 : 20

ROOF DETAILS					
A	ROOF ANGLE	1			
B	ROOF COVER + PURLINS	2 ½			
C	RAFTER + TIE BEAM	3			
D	FASCIA + GUTTER + RWDP	4 ½			
E	BRANDERING + WALL PLATE + CEILING	2 ½			
	TOTAL	**13 ½**			

FOR OFFICIAL USE ONLY	
INCORRECT SCALE (-2)	
NON-ALIGNMENT OF VIEWS (-2)	
VIEWS ROTATED (-2)	
SECTION VIEWED INCORRECTLY(-2)	
INCORRECT LETTERING (-1)	
BREAK LINE (-1)	
TOTAL	

ASSESSMENT CRITERIA						
FLOOR PLAN						
1	DOORS + WINDOWS	10				
2	FIXTURES	9				
3	ELECTRICAL	10				
4	HATCHING	3				
5	LABELS	4				
	SUBTOTAL	**36**				
SOUTH ELEVATION						
1	ROOF + RWDP	13				
2	WALLS + FFL + COLUMNS + POSTS + PURLINS	8 ½				
3	DOOR + WINDOW	4 ½				
4	LABELS	½				
	SUBTOTAL	**26 ½**				
DETAILED SECTION						
1	ROOF DETAIL	13 ½				
2	SLAB + WALL	5				
3	WINDOW + LINTEL	4 ½				
4	HATCHING	5 ½				
5	LABELS	1				
	SUBTOTAL	**29 ½**				
	TOTAL	**92**				
PENALTIES (-)						
	GRAND TOTAL	**92**				
NAME AND SURNAME						
NAME AND SURNAME						6