KWAZULU-NATAL PROVINCE

EDUCATION
REPUBLIC OF SOUTH AFRICA

NATIONAL SENIOR CERTIFICATE

GRADE 12

MATHEMATICAL LITERACY P2

ADDENDUM

PREPARATORY EXAMINATION

SEPTEMBER 2022


This Addendum consists of 3 pages with 2 Annexures.

Copyright Reserved

ANNEXURE A

QUESTION 2

FLOORPLAN OF A HOUSE

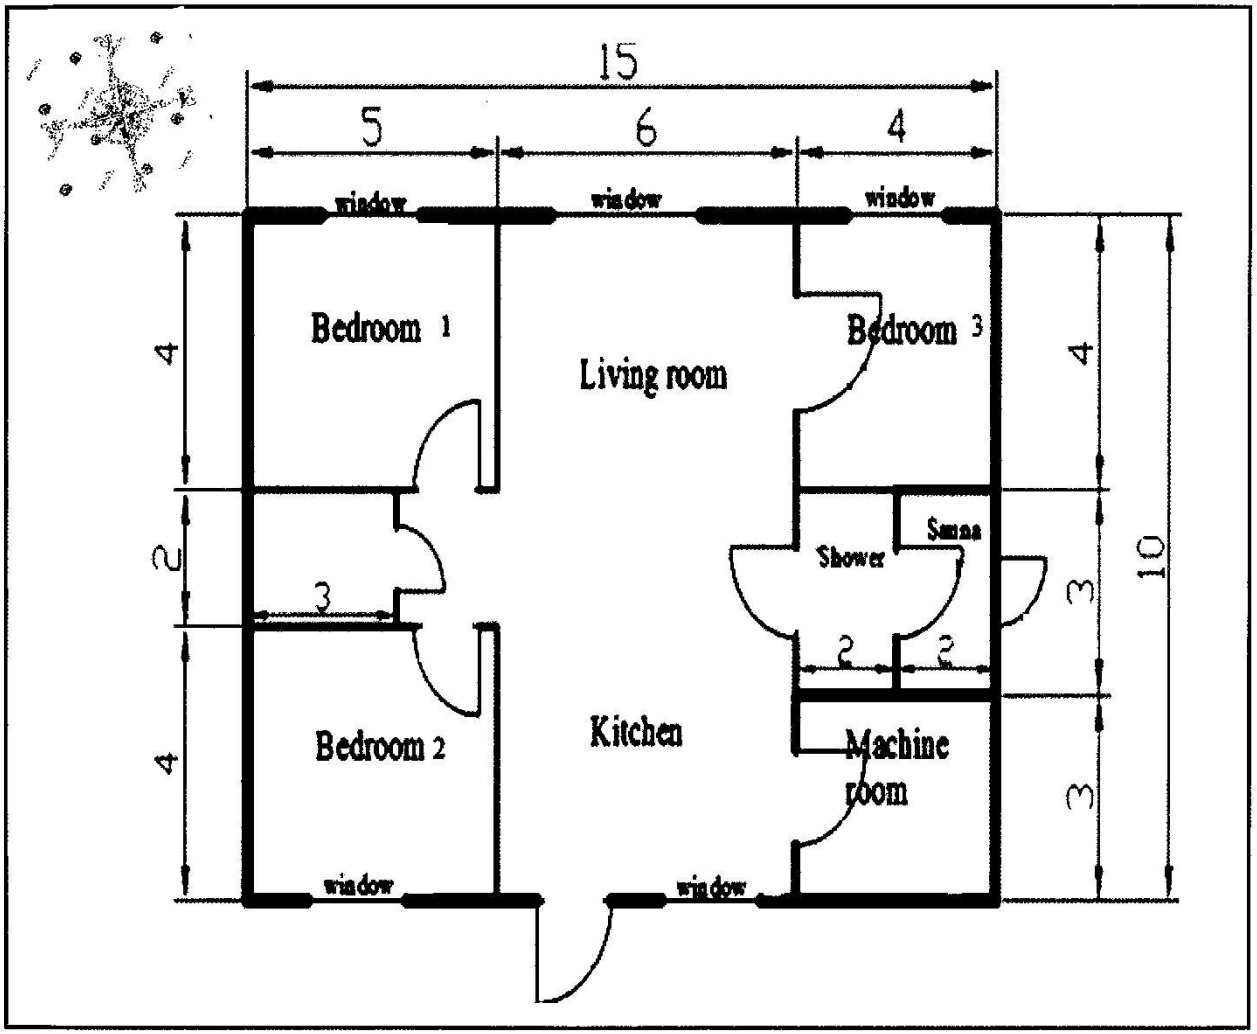

[Source:www.researchgate.net]

Scale 1:100


Key:

Door

ANNEXURE B

QUESTION 5

MAP OF QATAR

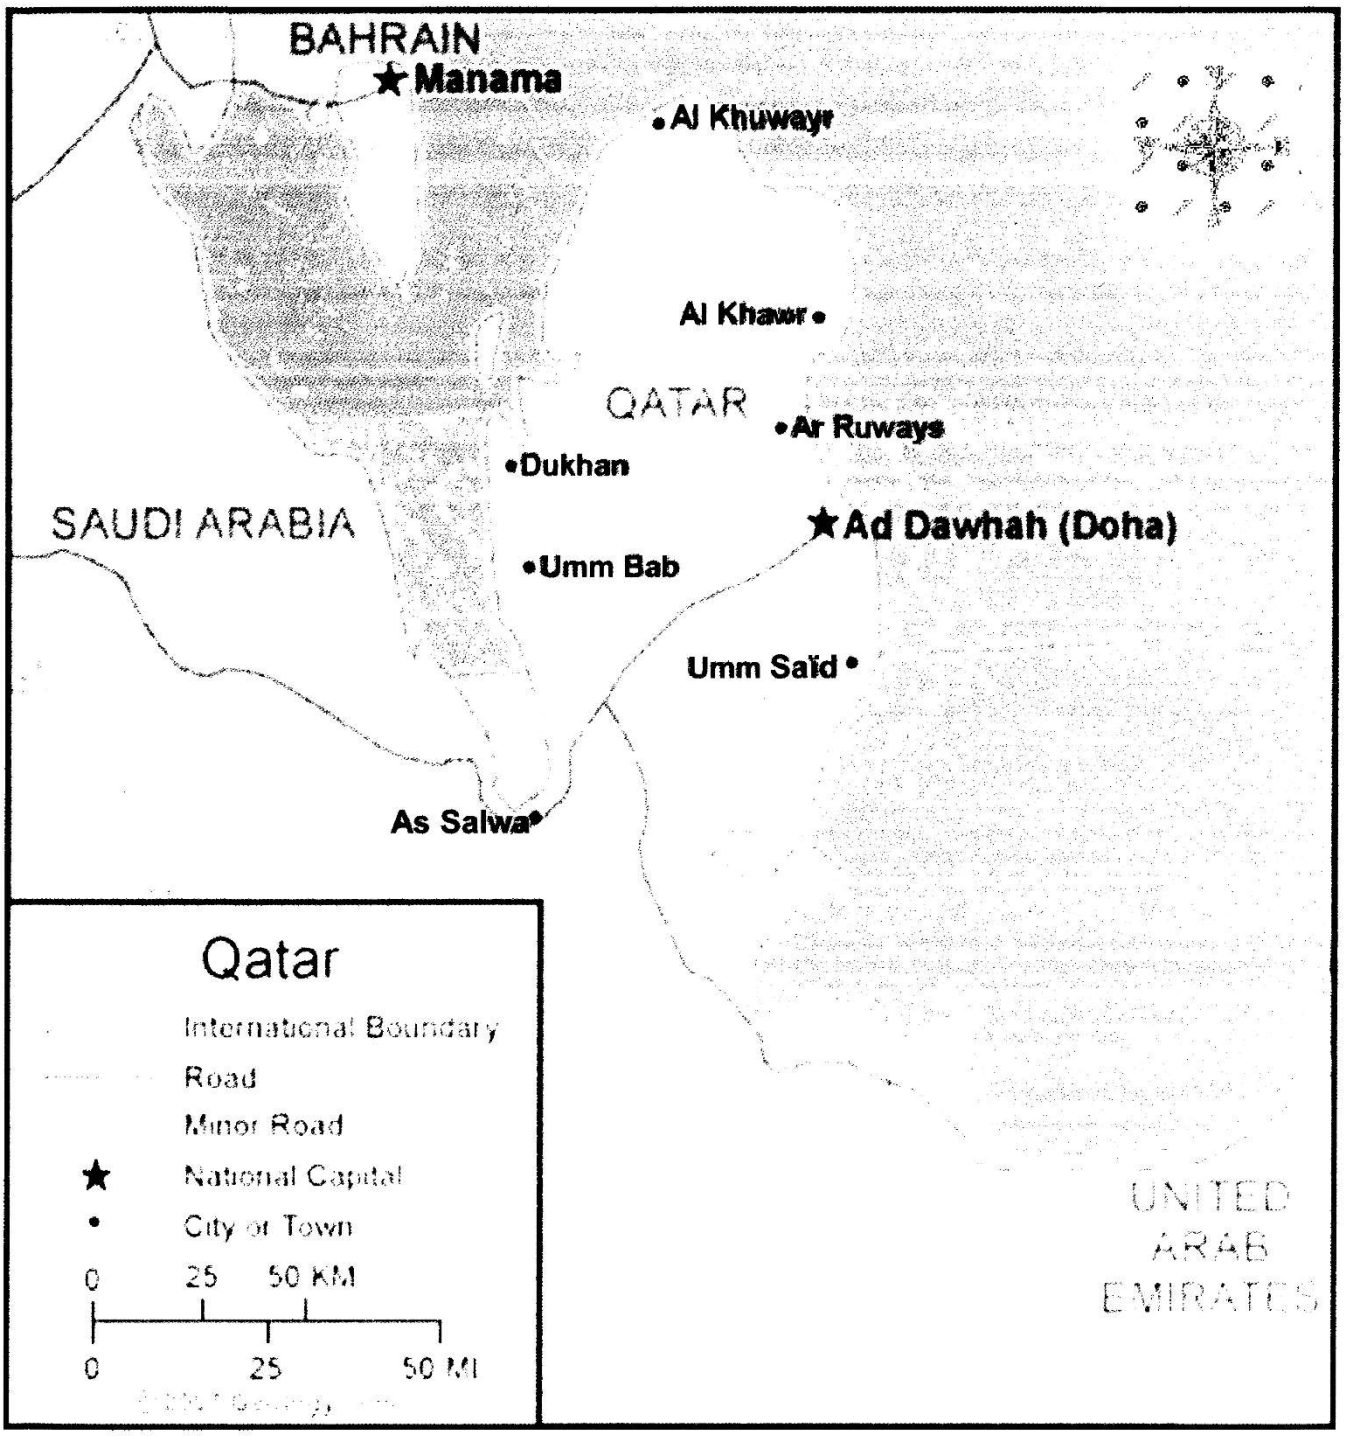

[Source:www.geology.com]

Copyright Reserved